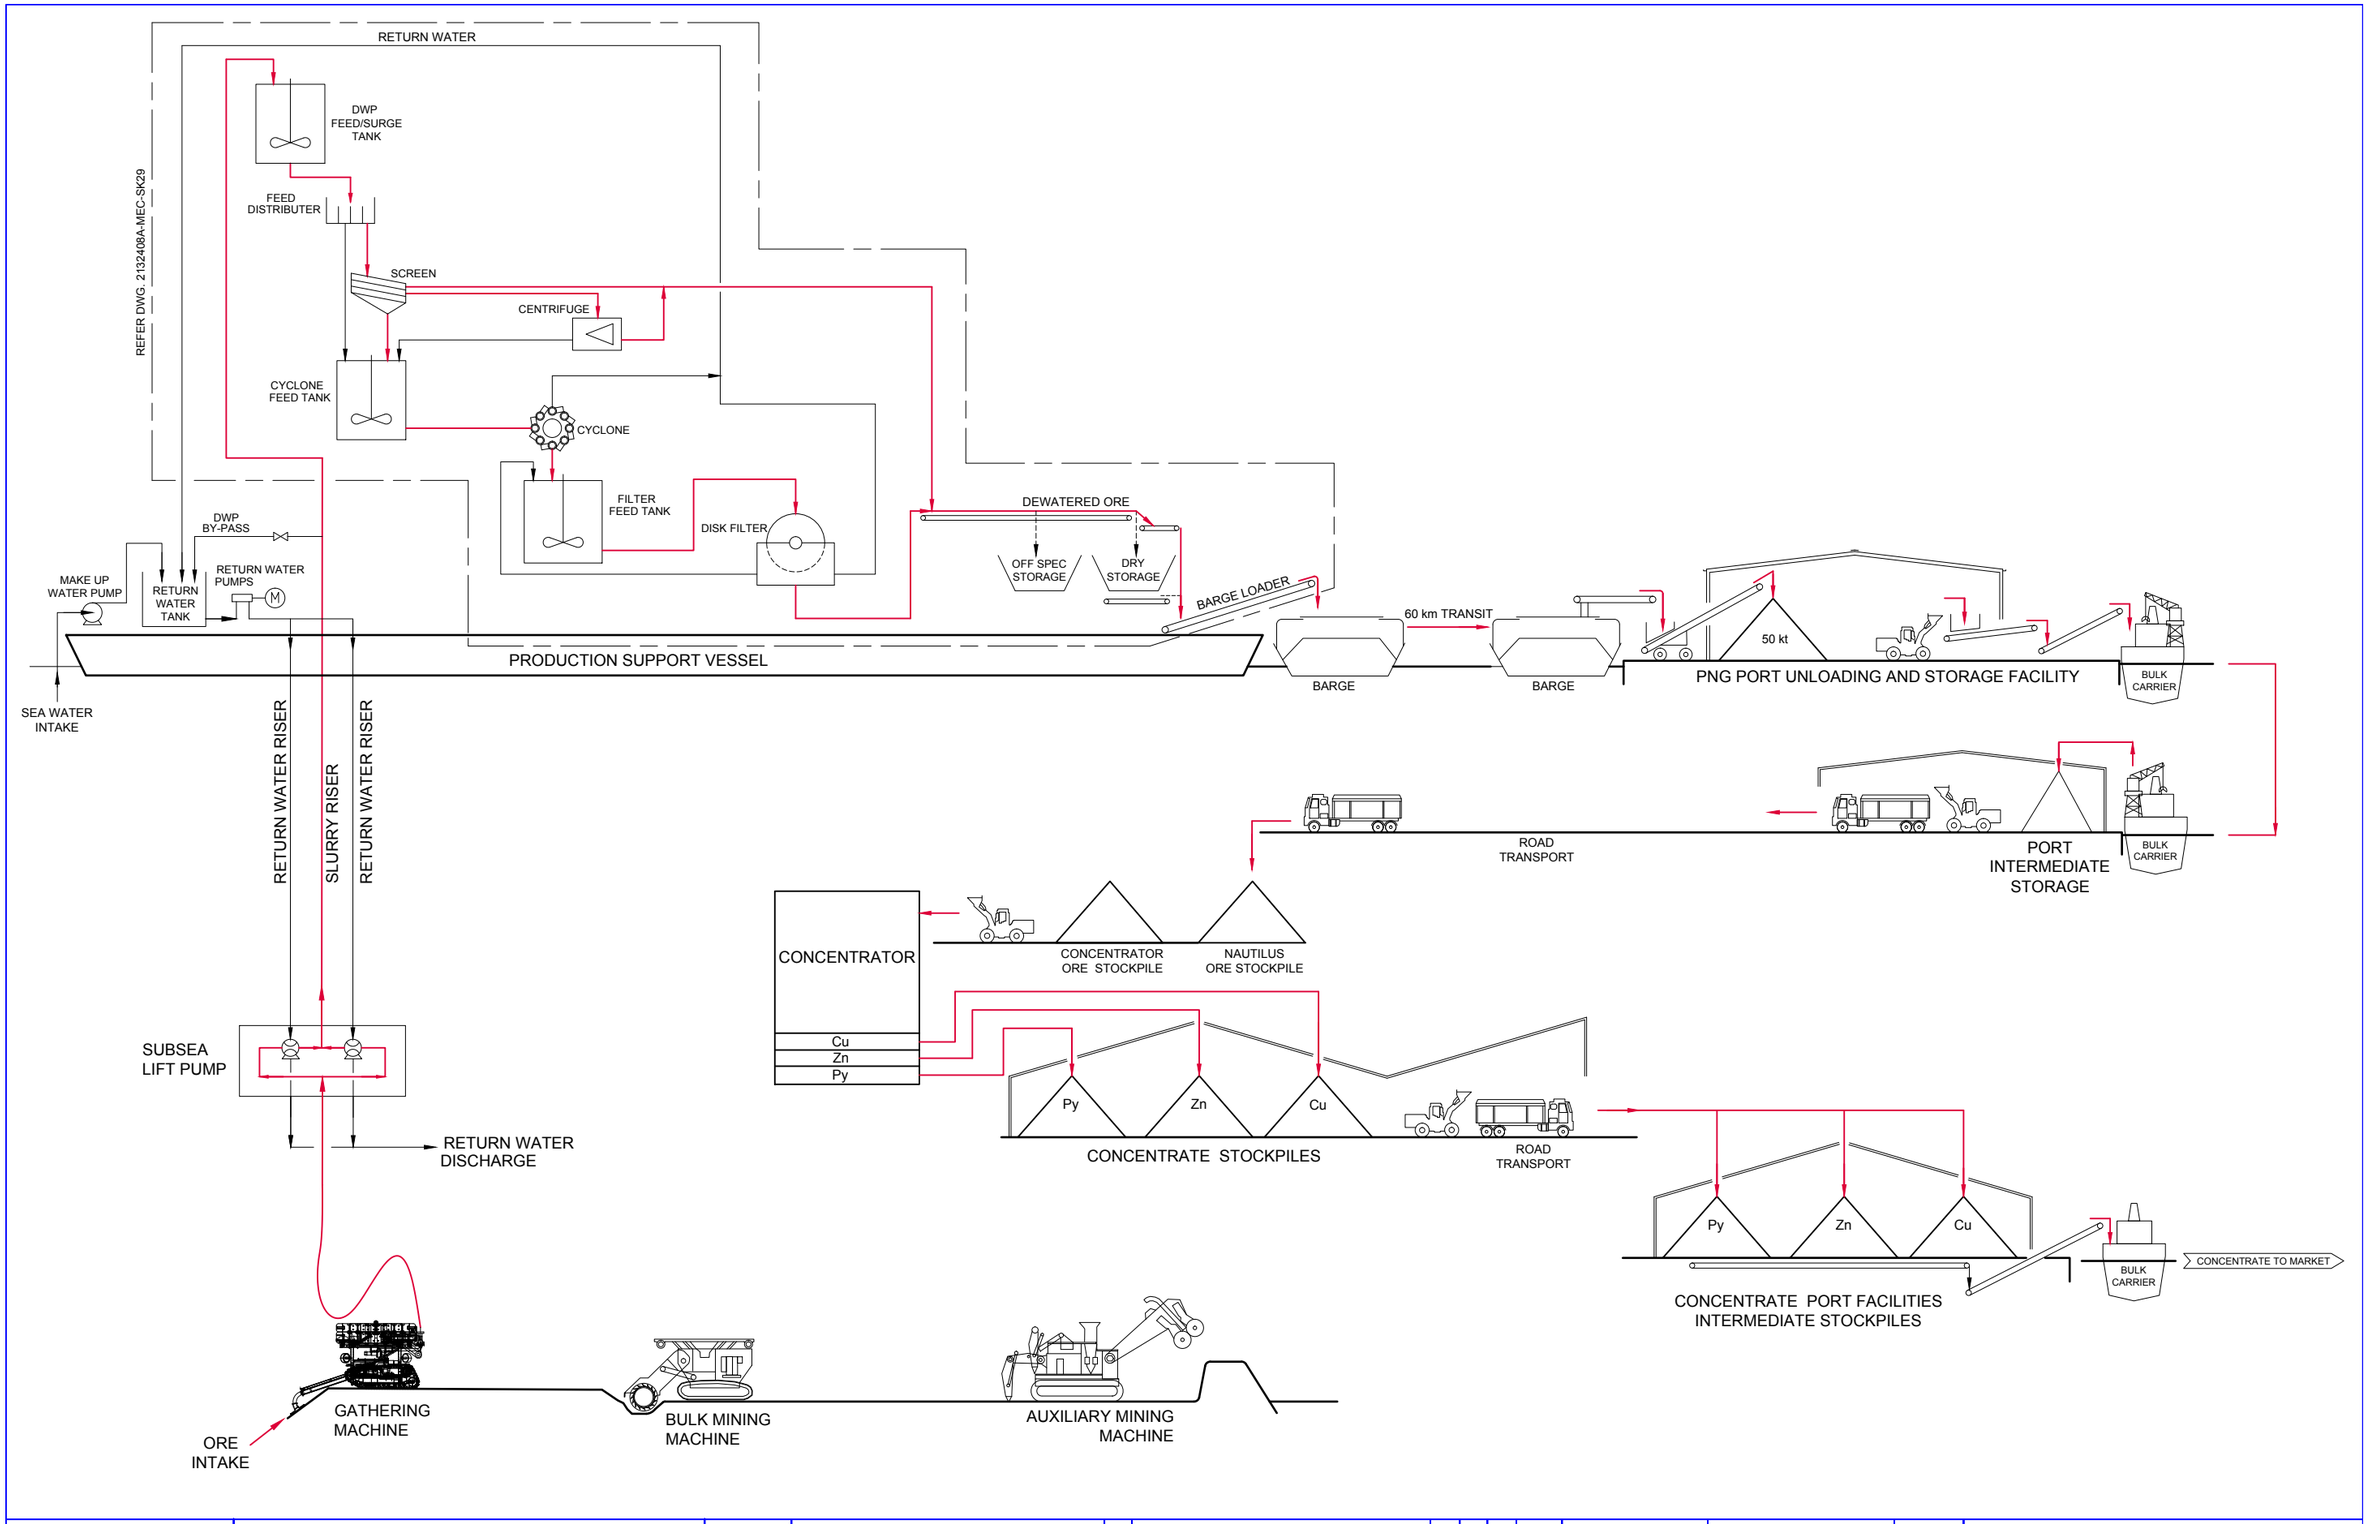

DRAWING No	REFERENCE DRAWINGS	No.	REVISIONS	BY	CK	APP	DATE
		D	REPLACE AUXILIARY MINER & BULK MINER	RL			03/06/10
		C	UPGRADED DEWATERING PLANT DIAGRAM	RYZ	DRJ	GMS	16/12/09
		B	RE-ISSUED FOR INTERNAL REVIEW	DRJ			06/11/09
		A	FIRST ISSUE	DME			08/09/09

Scale		DATE
Drawn	DRJ	06/11/09
Checked		
Approved		

DRAWING PRACTICE TO AS 1100
ALL DIMENSIONS IN MILLIMETRES U.N.O

Project No.

NAUTILUS MINERALS
SOLWARA 1 PROJECT
SIMPLIFIED PROCESS FLOW DIAGRAM

Drawing No. SL01-NSG-DEV-DWG-0201-001

Revision D